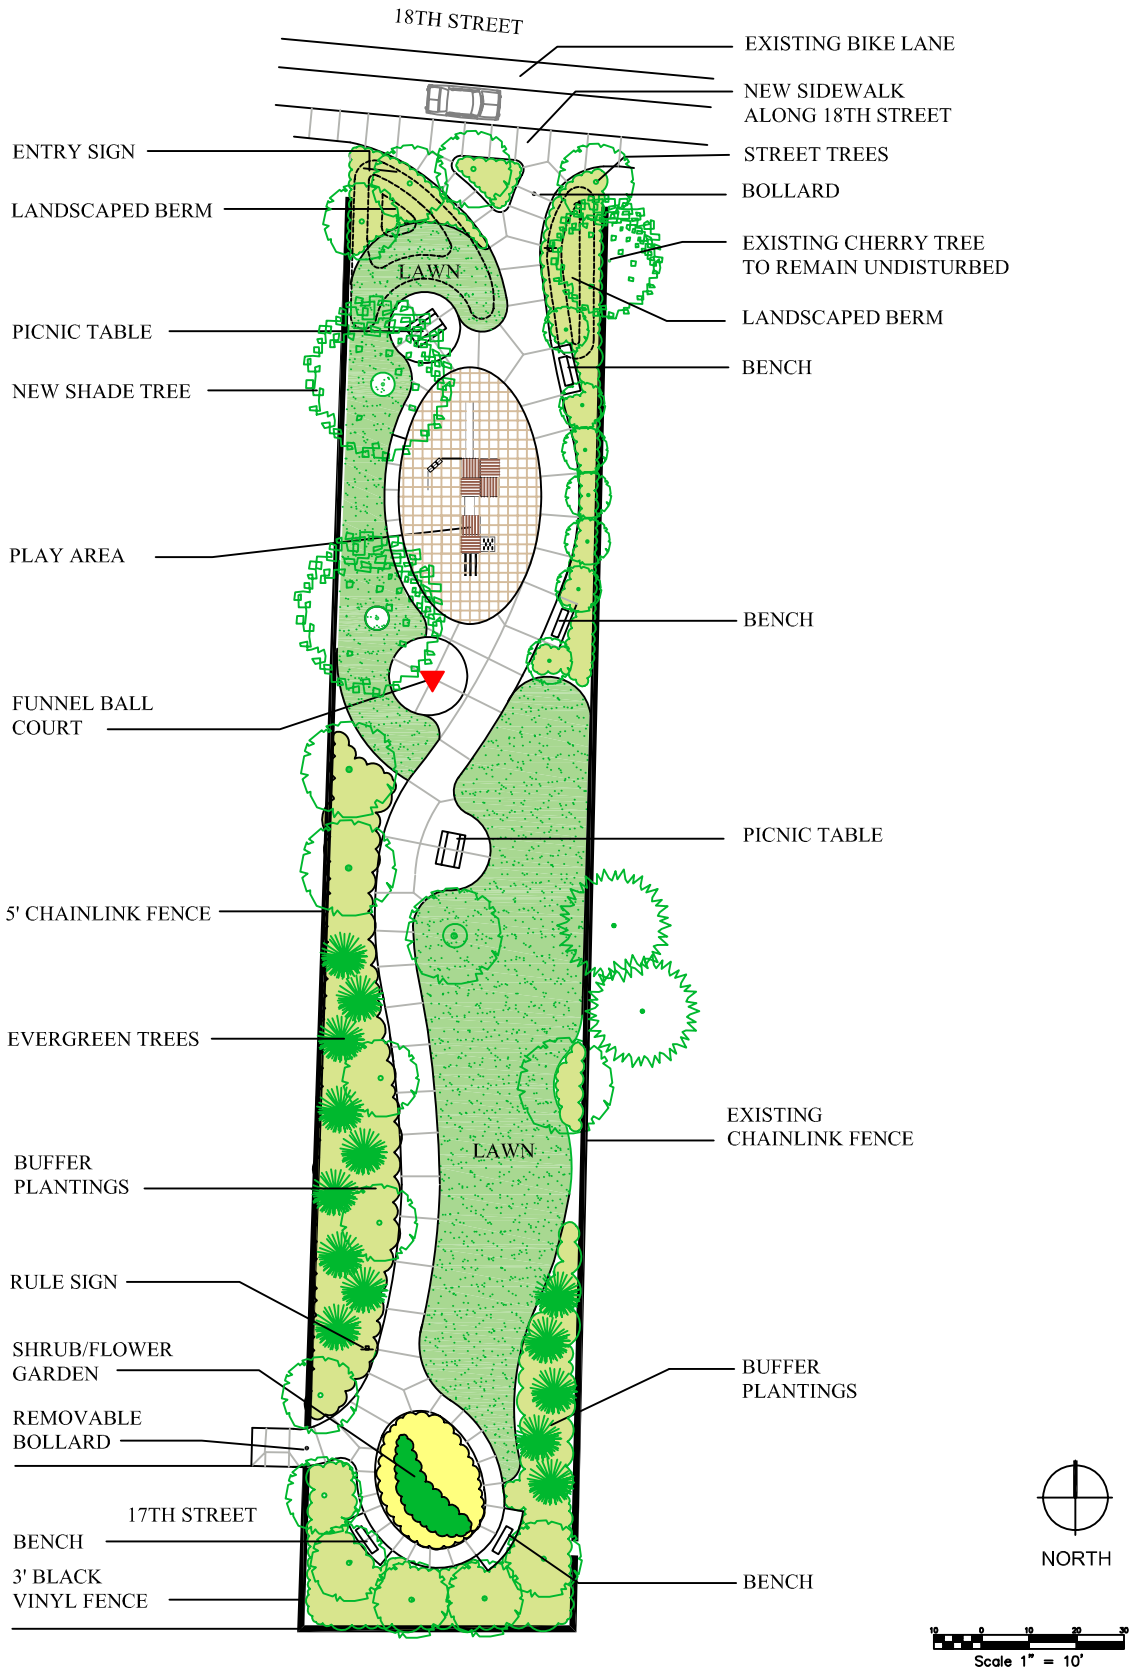

MASTER PLAN
DATE STREET PARK

VANCOUVER/CLARK PARKS AND RECREATION

JULY 2006